

THIS DRAWING IS UNPUBLISHED. RELEASED FOR PUBLICATION -,- .
© COPYRIGHT - BY TYCO ELECTRONICS CORPORATION. ALL RIGHTS RESERVED.

LOC	DIST
AD	37

REVISIONS

P	LTR	DESCRIPTION	DATE	DWN	APVD
	E	REV PER OS12-0026-03	17NOV03	MJM	DRD

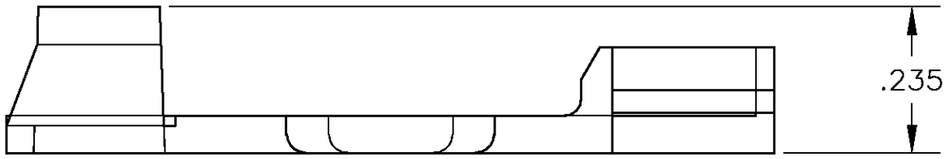

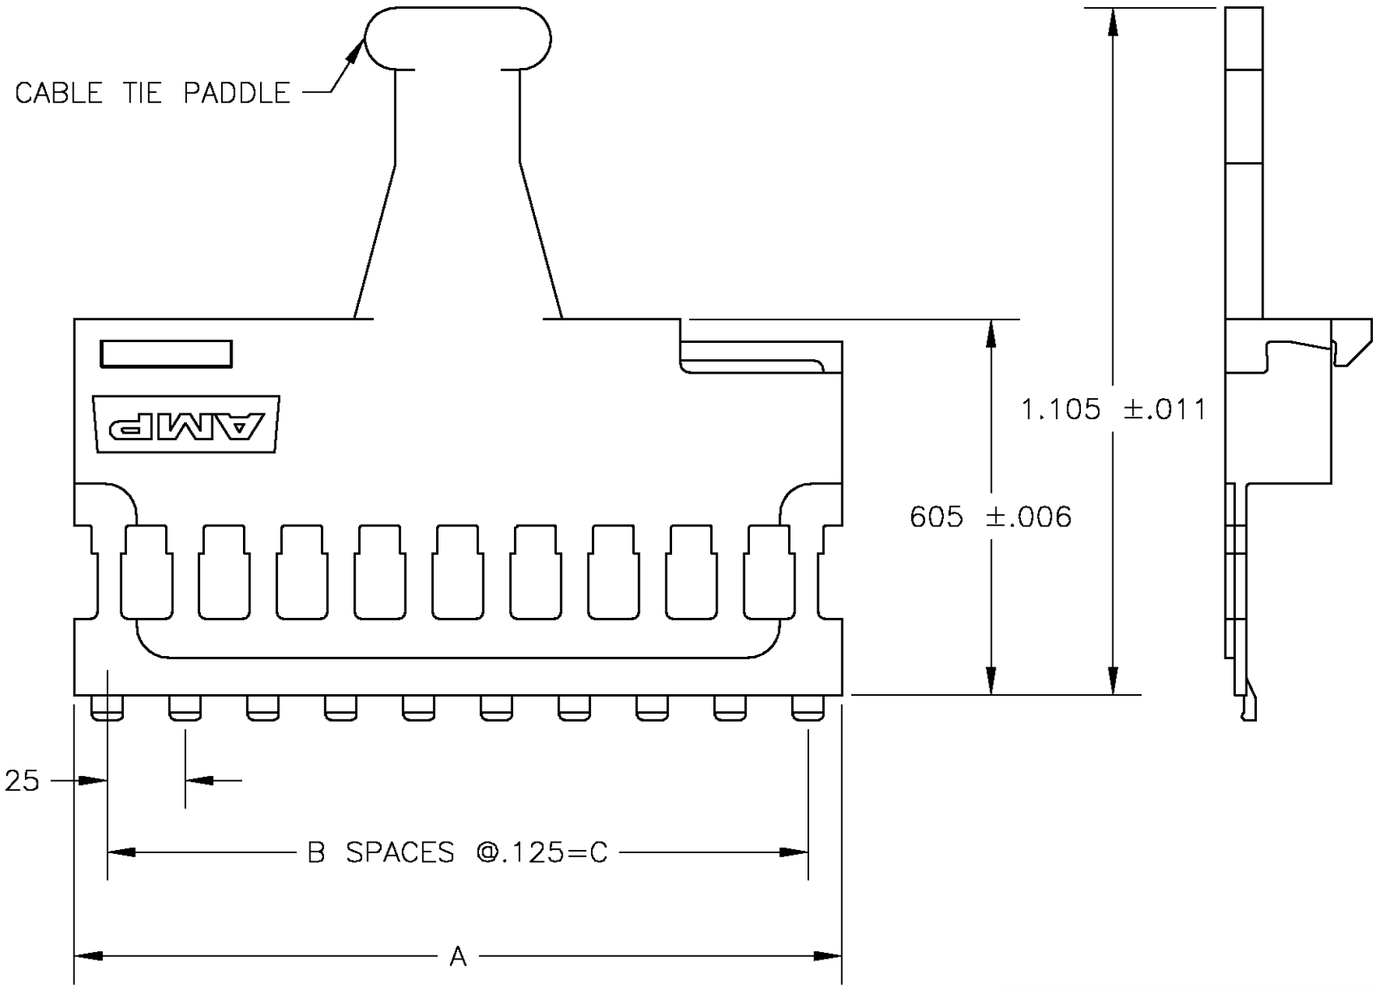

OBSOLETE	~~1.875~~	~~15~~	~~1.991~~	~~32~~	~~1-103058-4~~
OBSOLETE △2	~~1.750~~	~~14~~	~~1.866~~	~~30~~	~~1-103058-3~~
OBSOLETE △2	~~1.625~~	~~13~~	~~1.741~~	~~28~~	~~1-103058-2~~
OBSOLETE	~~1.500~~	~~12~~	~~1.616~~	~~26~~	~~1-103058-1~~
	1.375	11	1.491	24	1-103058-0
OBSOLETE	~~1.250~~	~~10~~	~~1.366~~	~~22~~	~~103058-9~~
OBSOLETE	~~1.125~~	~~9~~	~~1.241~~	~~20~~	~~103058-8~~
OBSOLETE △2	~~1.000~~	~~8~~	~~1.116~~	~~18~~	~~103058-7~~
OBSOLETE	~~.875~~	~~7~~	~~.991~~	~~16~~	~~103058-6~~
OBSOLETE	~~.750~~	~~6~~	~~.866~~	~~14~~	~~103058-5~~
△2	.625	5	.741	12	103058-4
	.500	4	.616	10	103058-3
OBSOLETE	~~.375~~	~~3~~	~~.491~~	~~8~~	~~103058-2~~
OBSOLETE	~~.250~~	~~2~~	~~.366~~	~~6~~	~~103058-1~~
	C	B	A	NUMBER OF POS. △1	PART NUMBER
	COVER DIMENSIONS				

△1 THIS COVER IS TO BE USED WITH A DOUBLE ROW HOUSING. NUMBER OF POSITIONS INDICATED PERTAINS TO THE HOUSING.

△2 "NON-STANDARD SIZE, MINIMUM ORDER QTY. MAY BE REQUIRED".

△3 FLAME RETARDANT THERMOPLASTIC, COLOR-BLACK

THIS DRAWING IS A CONTROLLED DOCUMENT.

DIMENSIONS: INCHES

TOLERANCES UNLESS OTHERWISE SPECIFIED:
0 PLC ± -
1 PLC ± -
2 PLC ± -
3 PLC ± .005
4 PLC ± -
ANGLES ± -

MATERIAL - △3

FINISH -

DWN M. MOYER 11/17/03
CHK - -
APVD - -
PRODUCT SPEC -
APPLICATION SPEC -
WEIGHT -

CUSTOMER DRAWING

tyco Electronics
Tyco Electronics Corporation
Harrisburg, PA 17105-3608

NAME
COVER, LEVEL V, 125 CL
WITH CABLE TIE PADDLE,
COLOR-BLACK

SIZE	CAGE CODE	DRAWING NO	RESTRICTED TO
A3	00779	C-103058	-

SCALE	SHEET	REV
4:1	1 OF 1	E