
THIS DRAWING IS UNPUBLISHED
VERTRAULICHE UNVEROEFFENTLICHE ZEICHNUNG
RELEASE FOR PUBLIKATION ,2000
FREI FUER VEROEFFENTLICHUNG
© COPYRIGHT 2000 BY AMP INCORPORATED ALL RIGHTS RESERVED
ALLE RECHTE VORBEHALTEN


MATED WITH: PASSEND ZU: BG2
LOC AI
DIST -
PROJEKT NR. EGGMA05416

REVISIONS
AENDERUNGEN

P	LTR	DESCRIPTION BESCHREIBUNG	DATE	DWN	APVD
	B1	AS PER ECR-06-007023	3/22/2006	PB	ST
	B2	ECR-17-001189	17AUG2017	RG	MKO

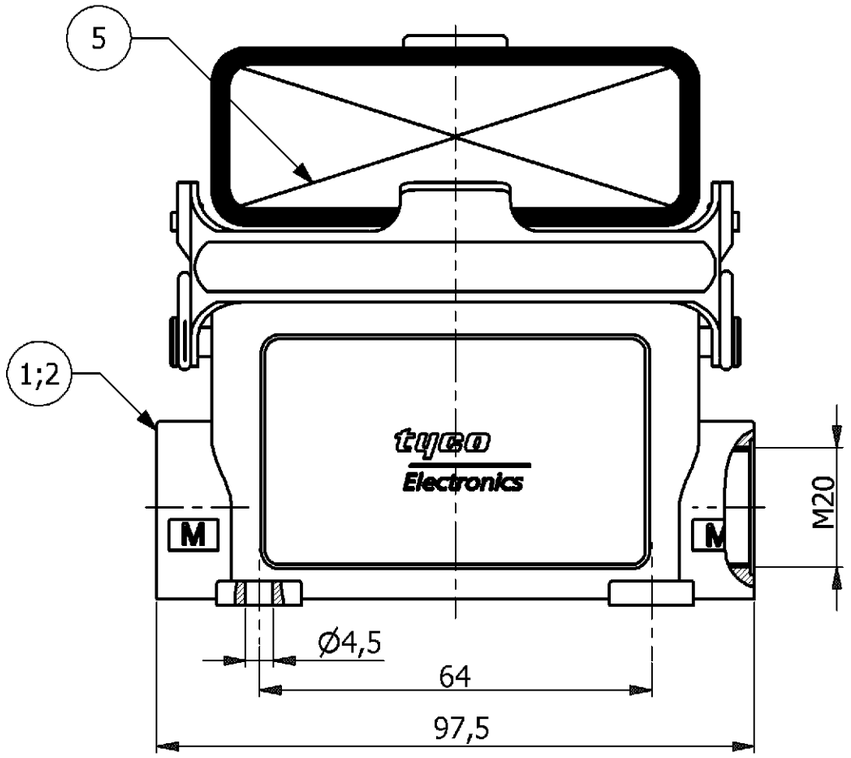

~~PN 0-2 as shown~~

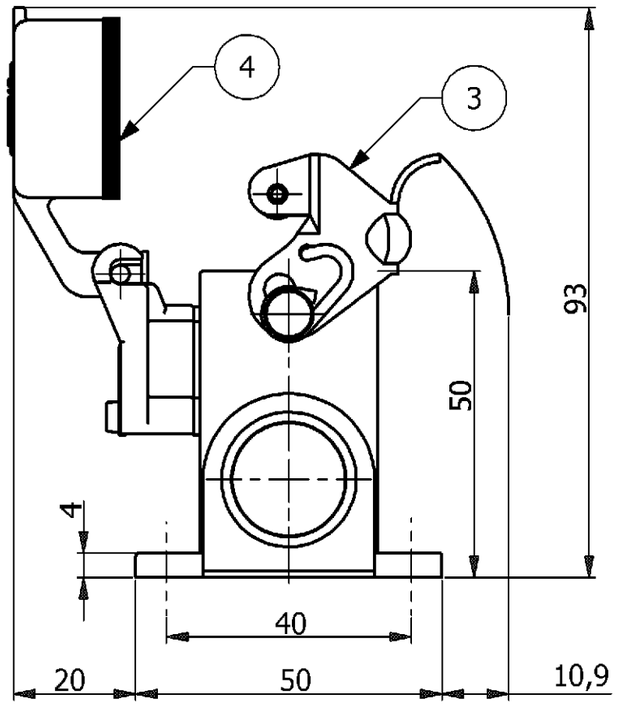

NOTES


1 PACKAGING QUANTITY: 5 PIECES PER BOX

2 MATERIAL: HOUSING: ALUMINIUM DIECASTING ALLOY
SEALS: NEOPRENE


3 FINISH: VARNISH GREY

4 VARNISH ON THE INSIDE NOT NECESSARY

(1 : 2)

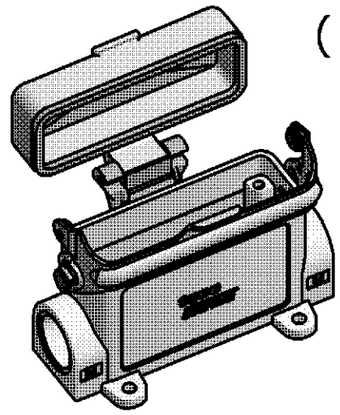

~~PN 0-2~~

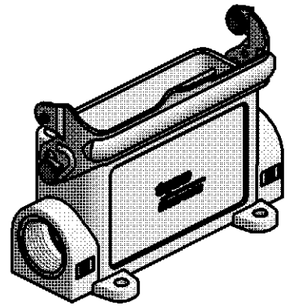

PN 0-1

OBSOLETE

0-2	0-1	DESCRIPTION	MATERIAL	SURFACE 3	COLOR 3	ITEM NO.	REMARKS
1	-	Cover	Aluminium 2	-	Grey	5	-
1	-	Profile Seal	Neoprene	-	Black	4	-
1	1	Side Clip	Steel	Zink Plated	Blue	3	-
1	-	Surface Mounted Housing-Side Entry	Aluminium	-	Grey	2	-
1	1	Surface Mounted Housing-Side Entry	Aluminium	-	Grey	1	-
		ORDERING TEXT					
		HA.16.SG-LB.1.M20.Z					
		~~HA.16.SGD-LB.1.M20.Z~~					

THIS DRAWING IS A CONTROLLED DOCUMENT FOR AMP INCORPORATED. IT IS SUBJECT TO CHANGE AND THE CONTROLLING ENGINEERING ORGANIZATION SHOULD BE CONTACTED FOR THE LATEST REVISION. DIESES ZEICHNUNGSDOKUMENT WIRD DURCH AMP INCORPORATED KONTROLLIERT. AENDERUNGEN, DIE DEM TECHNISCHEN FORTSCHRITT DIENEN, SIND VORBEHALTEN. DEN JEWEILS LETZTGUELTIGEN AENDERUNGSSTAND ERFAHREN SIE AUF ANFRAGE.

DIMENSIONS: DIMENSIONEN: mm

TOLERANCES UNLESS OTHERWISE SPECIFIED: ALLGEMEINTOLERANZEN
n. ISO 8015 -
n. ISO 2768 - mH-E
n. DIN 16901- 140
0 PLC #
1 PLC #
2 PLC #
3 PLC #
ANGLES / WINKEL #

MATERIAL 2

FINISH / OBERFLAECHE / FARBE 3

DWN P.BENNUR	3/2/2006
CHK R.SRINIVAS	3/2/2006
APVD T.SCHNURPFEIL	3/2/2006
PRODUCT SPEC. PRODUKTSPEZ.	-
APPLICATION SPEC. VERARBEITUNGSSPEZ.	-
WEIGHT GEWICHT	-

TE Connectivity

NAME
SURFACE MOUNTED HOUSING, SIDE ENTRY
HA.16.SG-LB.1.M20.Z

SIZE	CAGE CODE	DRAWING NO ZEICHNUNGS-NR.	RESTRICTED TO NUR FUER
A3	00779	C- 1103058	

CUSTOMER DRAWING / KUNDENZEICHNUNG

SCALE MASSSTAB 1:1 SHEET BLATT 1 OF VON 1 REV B2

H:\HTS\EGGMA05416\PA_INDFAU01\HA 16 Assembles\1103058C_1103058_B1.idw

This is a TRANSLATED file from
Computervision, Inc., Medusa Revision 12.2.5T