

THIS DRAWING IS UNPUBLISHED. RELEASED FOR PUBLICATION 2015
© COPYRIGHT 2015 Tyco Electronics AMP GmbH ALL RIGHTS RESERVED.

REVISIONS					
P	LTR	DESCRIPTION	DATE	DWN	APVD
	C7	ECR-14-015440	16OCT2014	MN	Sche
	C8	NEW VARIANTS ADDED. NEW 3D-DRW. CREATED	07MAY2015	Mah	Schim
	C9	ADDED NEW VARIANTS: PCN-23-182839	31JUL2023	KMD	CASS

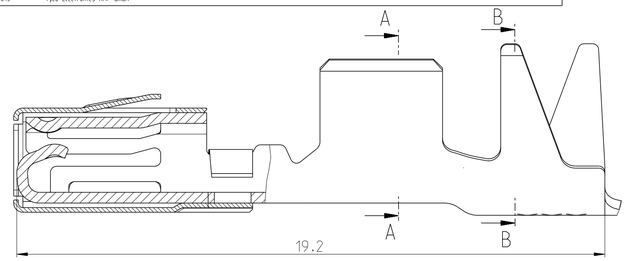



STANDARD APPLICATION
normale Anwendung

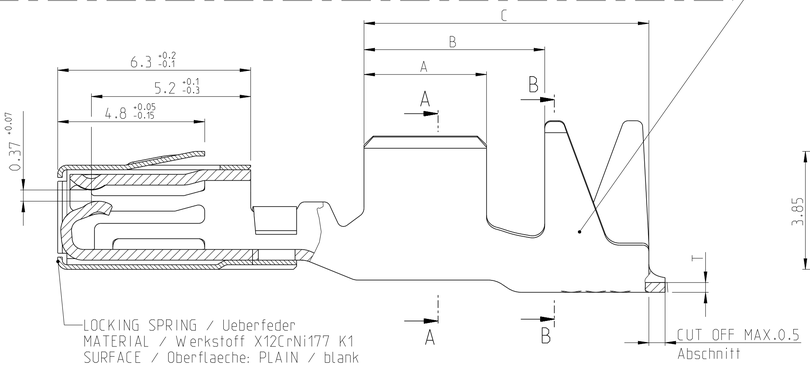


CONTACT BODY / Kontaktkoerper
MATERIAL / Werkstoff CuNiSi
SURFACE / Oberflaeche: 0.8-2.0 µm Sn

(SHOWN WITHOUT CRIMPING AREA)
(ohne Crimpbereich dargestellt)

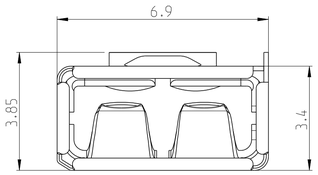


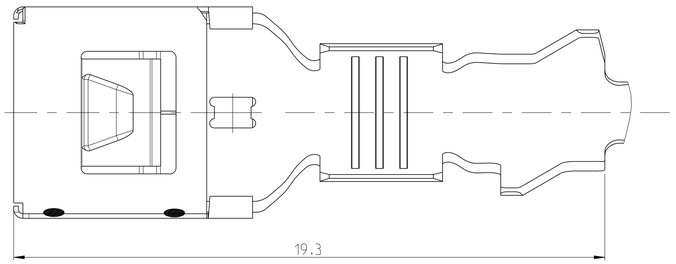


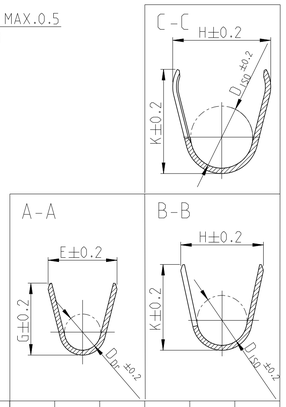

SINGLE WIRE SEAL SYSTEM
Einzeldichtungssystem

(MISSING DIMENSIONS SEE STANDARD APPLICATION)
(Fehlende Masse siehe normale Anwendung)

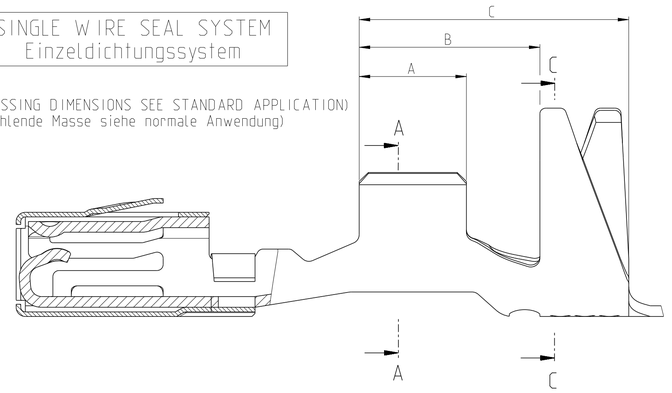

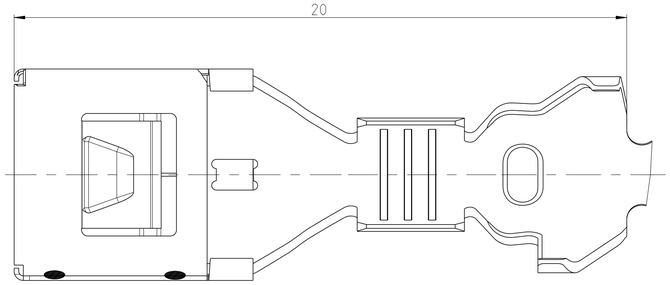

						A	B	C	T	E	G	D_{Dr}	H	K	D_{ISO}			SUITABLE SINGLE WIRE SEAL Zugehoerige Einzeldichtung			SUITABLE RUBBER PLUG Zugehoeriger Blindstopfen	
-	-	-	-	-	Einzeldichtungssystem SINGLE WIRE SEAL SYSTEM	> 4.0-6.0	4.5	6.9	9.5	0.4	5.3	5.6	2.9	8.15	8.1	6.0	S	0.8	5.5	BLUE blau	1719972-1	transparent NATURAL	967652-1
-	-	-	-	-																		
1719973-2	A	-	X	-																		
968122-4	F	-	-	8		> 2.5-4.0	4.0	6.4	9.3	0.35	4.5	4.7	2.3	6.9	7.3	4.3	S	0.8	4.1	GREEN gruen	967608-1		
~~968122-3~~	~~F~~	~~-~~	-	7																		
968122-2	F	-	X	-																		
-	-	-	-	-		> 1.0-2.5	3.5	5.9	8.8	0.35	3.7	3.9	1.7	6.4	6.8	4.05	S	0.8	4.1	YELLOW gelb	967607-1		
968121-4	F	-	-	8																		
968121-2	F	-	X	-																		
1670854-4	A	8.5	-	8	normale Anwendung STANDARD APPLICATION	> 4.0-6.0	4.5	6.4	9.3	0.4	5.3	5.6	2.9	6.5	6.5	4.0	S	0.8					
1670854-3	A	8.5	-	7																		
1670854-2	A	8.5	X	-																		
-	-	-	-	-		> 2.5-4.0	4.0	5.9	9.3	0.35	4.5	4.7	2.3	5.4	5.6	3.2	S	0.8					
1241602-2	C	6 6	X	-																		
-	-	-	-	-																		
968073-4	A	7	-	8		> 1.0-2.5	3.5	5.1	8.1	0.35	3.7	3.9	1.7	4.3	4.7	2.6	S	0.8					
968073-3	A	7	-	7																		
968073-2	F	7	X	-																		
-	-	-	-	-																		
-	-	-	-	-																		
1241601-2	C	6 6	X	-																		
968072-3	A	7	-	7																		
968072-2	F	7	X	-																		
TE-Bestell-Nr. Bandware TE ORDER NO STRIP FORM	REV.	Raster 5	Sn Oberflaeche SURFACE	NOTE	VERSION	Drahtgroessenbereich WIRE SIZE RANGE [mm²]	Crimplaengen CRIMP LENGTHS [mm]			Drahtcrimp WIRE CRIMP [mm]			Isolationscrimp INSULATION CRIMP [mm]			Art KIND / Gewicht WEIGHT	Gramm GRAM	Ø-Bund Einzeld. BUNCH SEALING DIA [mm]	Farbe COLOUR	TE-Bestell-Nr. TE ORDER NO. 1452718	Farbe COLOUR	TE-Bestell-Nr. TE ORDER NO. 1452718

NOTES
Bemerkungen

1 ONLY THE GERMAN-LANGUAGE VERSION SHALL BE BINDING
Massgebend ist der deutsche Text

2 SUITABLE FOR PIN CONTACT SEE DRAWING:
Passend zu Stiftkontakt:
TE: 1241639

3 FOR FLR-CONDUCTOR ACCORDING TO DIN 72551, PART 6 ONLY
Nur fuer FLR-Leitungen nach DIN 72551, Teil 6

4 DETAILS OF DESIGN ARE LEFT TO MANUFACTURER
Einzelheiten der Ausfuehrung bleiben dem Hersteller ueberlassen

5 PITCH SEE DRAWING FOR CONNECTOR (NOTE ACCORDING CONTACTS)
Raster siehe Zeichnung fuer Steckverbinder (Bemerkung zugehoerige Kontakte)

6 PITCH 6, NOT FOR NEW APPLICATIONS
Raster 6, nicht fuer Neuanwendung (ab Jan 2003)

7 3-6 µm ELECTROPLATED SILVER
3-6 µm galvanisch Silber

8 MIN. 0.8 µm PdNi OVER MIN. 1.2 µm Ni
Min. 0.8 µm PdNi ueber min. 1.2 µm Ni

1:1


1:1


THIS DRAWING IS A CONTROLLED DOCUMENT.

DIMENSIONS: mm

TOLERANCES UNLESS OTHERWISE SPECIFIED:
0 PLC ± n. ISO 8015
1 PLC ± n. ISO 2768-
2 PLC ± mH-E
3 PLC ± n. DIN 16901
ANGLES ±

MATERIAL: see drawing -
FINISH: see drawing -

DWN M. STEIN 06SEP2001
CHK D. Kuempel 06SEP2001
APVD -
PRODUCT SPEC 108-18476-1
APPLICATION SPEC 114-18141-1
WEIGHT -

TE Connectivity

NAME Power Quadlok Buchsenkontakt - POWER QUADLOK SOCKET CONTACT

SIZE	CAGE CODE	DRAWING NO	RESTRICTED TO
A1	00779	C-1241638	-

Customer Drawing | SCALE 5:1 | SHEET 1 OF 1 | REV C9