

© 2024 TE Connectivity. All Rights Reserved.

REVISIONS					
P	LTR	DESCRIPTION	DATE	DWN	APVD
	B1	REVISED PER ECN-24-294057	18NOV2024	AP	AL


1. ZINC ALLOY
2. FINISH: CLEAR CHROMATE
3. HOLE FOR POSITIVE RETENSION SCREW
4. DASH NUMBERS INICATE KEY ORIENATION

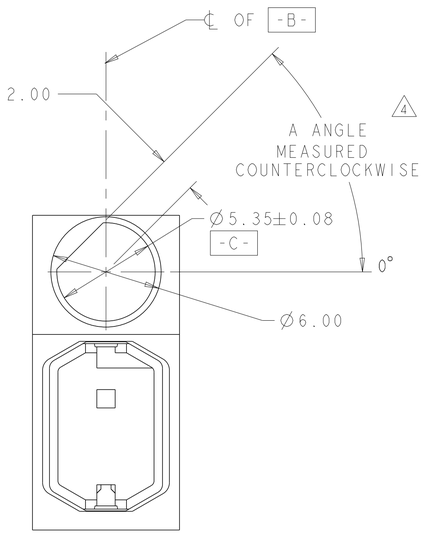



SHOWING 1410465-2

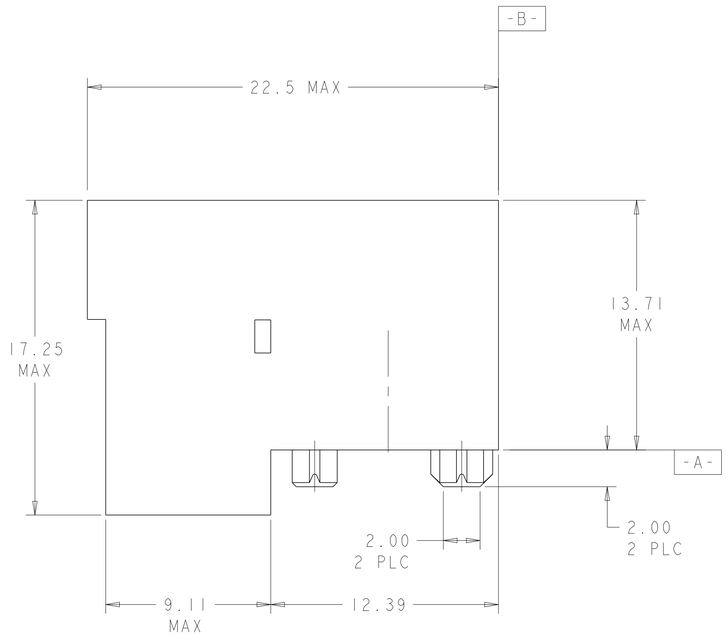


SCALE 6:1

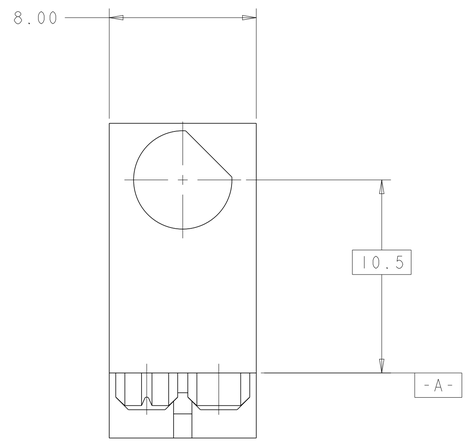


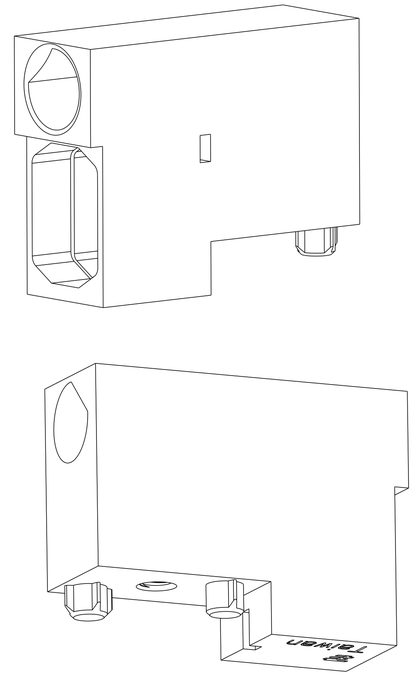

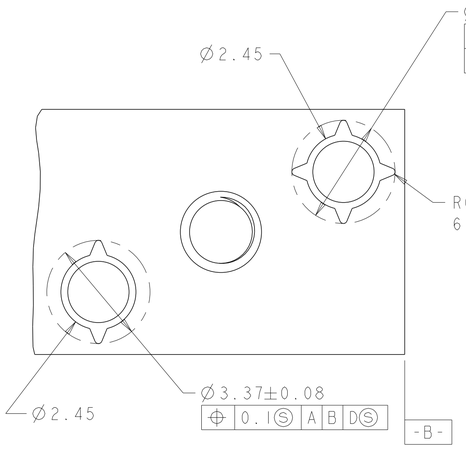

DETAIL B
SCALE 10:1

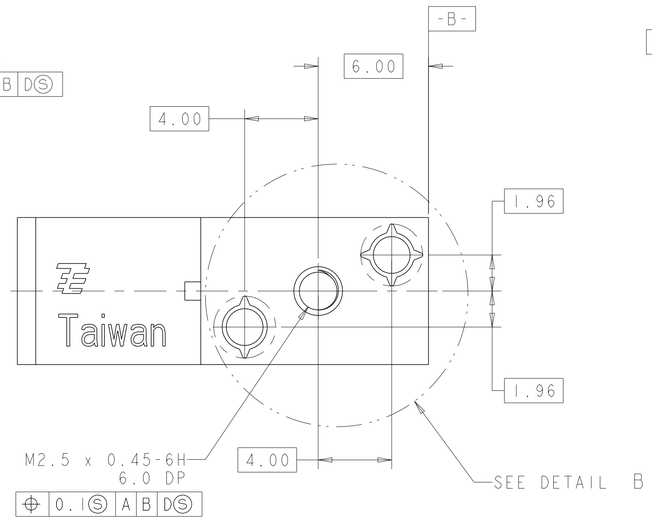

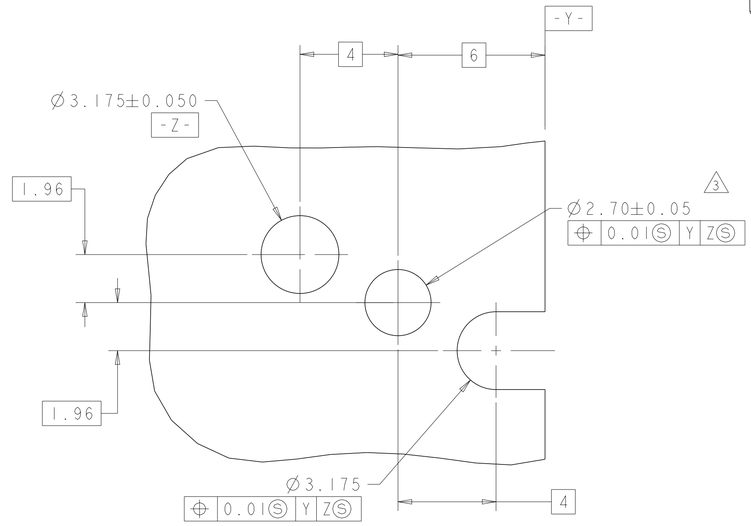

PCB LAYOUT
CONNECTOR SIDE
ALL HOLES AND FEATURES
(ARE NON PLATED THROUGH HOLES)

		NO FLAT	1410465-9
OBSOLETE		315°	~~1410465-8~~
		270°	1410465-7
		225°	1410465-6
		180°	1410465-5
		135°	1410465-4
		90°	1410465-3
		45°	1410465-2
OBSOLETE		0°	~~1410465-1~~
	FINISH	A°	PART NUMBER

THIS DRAWING IS A CONTROLLED DOCUMENT.

DIMENSIONS: mm

TOLERANCES UNLESS OTHERWISE SPECIFIED:
0 PLC ±-
1 PLC ±-
2 PLC ±0.13
3 PLC ±0.013
4 PLC ±-
ANGLES ±-

MATERIAL -
FINISH -

DWN R. TREA 24APR2009
CHK G.GRIFFITH 24APR2009
APVD D.YI 13APR2010
PRODUCT SPEC -
APPLICATION SPEC -
WEIGHT -

TE Connectivity

NAME KEYING/GUIDE RECEPTACLE, VITA 41
-

SIZE	CAGE CODE	DRAWING NO	RESTRICTED TO
A1	00779	C-1410465	-

CUSTOMER DRAWING | SCALE 5:1 | SHEET 1 OF 1 | REV B1