
DRAWING MADE IN THIRD ANGLE PROJECTION


© COPYRIGHT


LOC	DIST	P	F
AD	39		

REVISIONS

ZONE	LTR	DESCRIPTION	DATE	APPD
	P2	REVISED PER ECO-11-005140	31MAR11	HMR

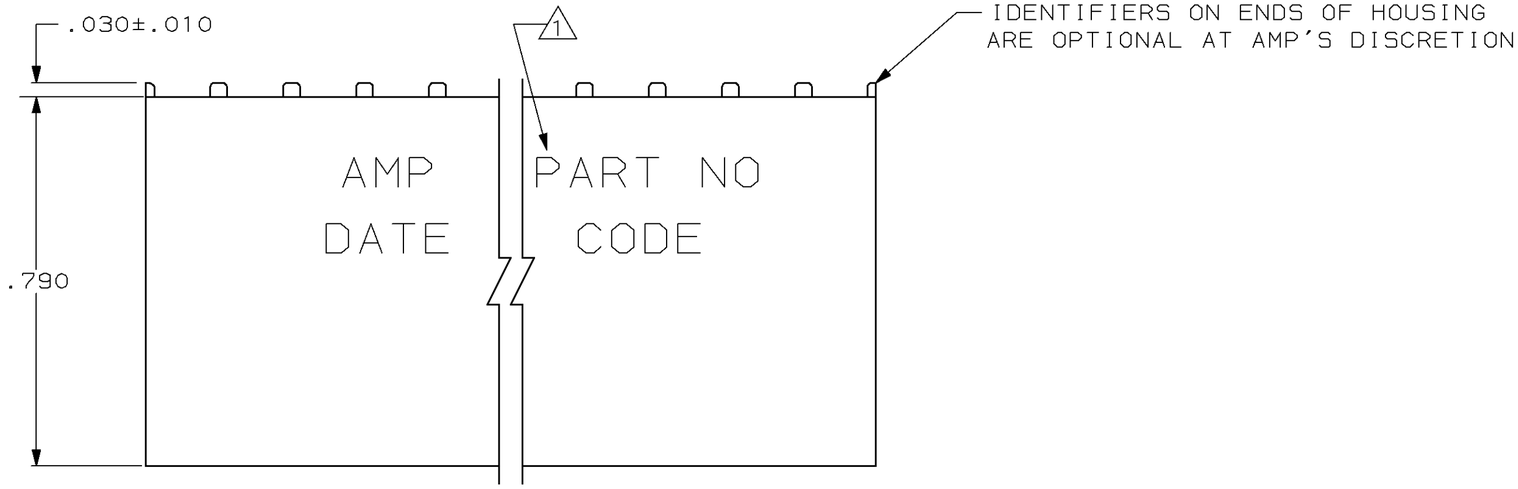

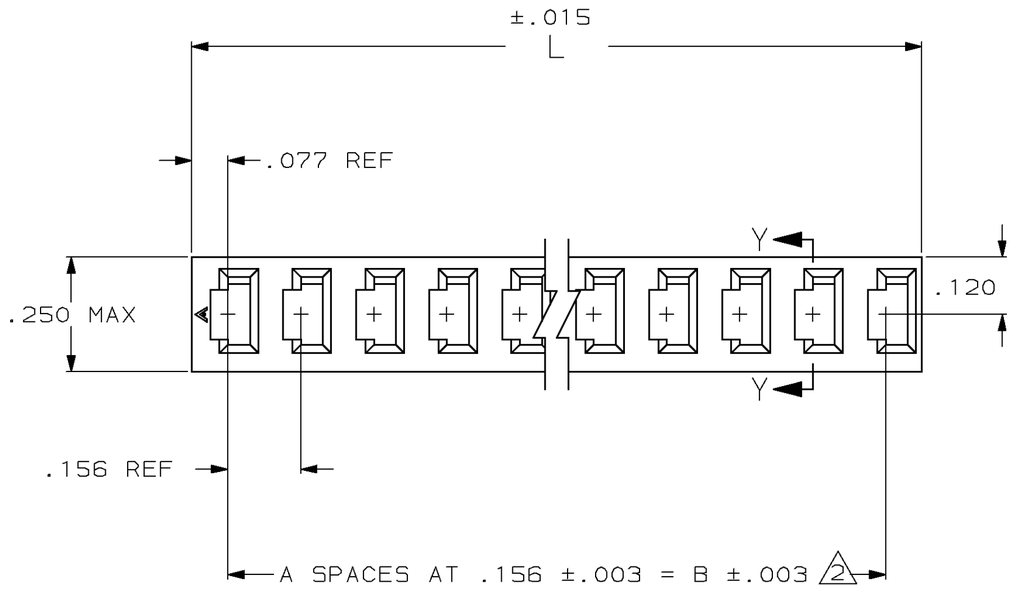

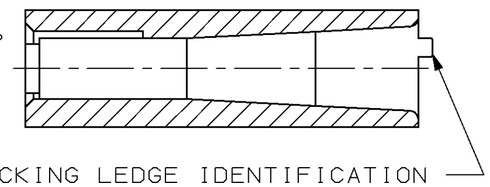

SECTION Y–Y

	L	B	A	NO OF POSN	PART NO STAMPED 4	PART NO UNSTAMPED
	3.900	3.744	24	25	4-3 4-9	5-87025-0
	3.744	3.588	23	24	4-3-7	4-3-8
	3.588	3.432	22	23	4-3-5	4-3-6
	3.432	3.276	21	22	4-3-3	4-3-4
	3.276	3.120	20	21	4-3-1	4-3-2
5 OBSOLETE	2.652	2.496	16	17	3-3 4-9	~~4-87025-0~~
	2.184	2.028	13	14	3-3 4-7	3-87025-8
OBSOLETE 5	1.716	1.560	10	11	3-3 4-5	~~3-87025-6~~
	1.092	.936	6	7	3-3 4-3	~~3-87025-4~~
	2.340	2.184	14	15	3-3 4-1	~~3-87025-2~~
	2.028	1.872	12	13	2-3 4-9	3-87025-0
	.156	–	–	1	2-3-8	2-3-7
	.312	.156	1	2	2-3 4-6	2-87025-5
	.780	.624	4	5	2-3 4-4	2-87025-3
	.468	.312	2	3	2-3 4-2	2-87025-1
5 OBSOLETE	2.496	2.340	15	16	1-3 4-9	~~2-87025-0~~
5 OBSOLETE	1.560	1.404	9	10	~~1-87025-7~~	1-87025-8
	1.248	1.092	7	8	1-3 4-5	1-87025-6
	.624	.468	3	4	1-3 4-4	1-87025-3
	1.872	1.716	11	12	1-87025-1	1-87025-2
5 OBSOLETE	1.404	1.248	8	9	~~87025-9~~	1-87025-0
	3.120	2.964	19	20	3 4-7	87025-8
OBSOLETE 5	2.964	2.808	18	19	3 4-5	~~87025-6~~
	2.808	2.652	17	18	3 4-3	~~87025-4~~
5 OBSOLETE	.936	.780	5	6	~~87025-1~~	87025-2

87025

1 INK STAMP (WHITE) "AMP", PART NUMBER AND DATE CODE, .062 HIGH CHARACTERS ON HOUSINGS 6 POSITIONS AND GREATER

2 TOLERANCE NON CUMULATIVE

3 OBSOLETE.

4 OBSOLETE STAMPED PARTS MAY BE SUBSTITUTED WITH UNSTAMPED PARTS.

5 OBSOLETE PARTS: OBSOLETE CIS STREAMLINING PER D.RENAUD/D.SINISI

DO NOT SCALE PRINT.
UNLESS SPECIFIED
DIMENSIONS IN INCHES
TOLERANCES ON :
2 PLC DEC ± -
3 PLC DEC ± .005
ANGLES ± -

MATERIAL
FLAME RETARDANT
THERMOPLASTIC
COLOR-BLACK

FINISH
-

DR 12/10/87
G. DOUTY

CHK 12/18/87
E. D. TREECE

APPD 12/18/87
E. D. TREECE

APPD 1/4/88
J. S. SCHEIFER

PRODUCT SPEC
108-25016

APPLICATION SPEC
114-25000

WEIGHT -

TE Connectivity

NAME
HOUSING, MOD I, .156 ¢
SINGLE ROW, CRIMP SNAP IN

SIZE	FSCM NO	DRAWING NO
C	00779	87025

SCALE 4:1 SHEET 1 OF 1

CUSTOMER DRAWING