

© – TE Connectivity. All Rights Reserved.

REVISIONS					
P	LTR	DESCRIPTION	DATE	DWN	APVD
	L	RESIN SUPPLIER CHANGE FOR THE HOUSING	02MAY2022	SCB	PS


1. POINT OF MEASUREMENT FOR PLATING THICKNESS (INSIDE OF BEAMS).
2. TOLERANCE NON–CUMULATIVE.
3. THE MATING END OF THE CONTACT IS IDENTIFIED BY THE LETTER "A" STAMPED ON THE RECEPTACLE BOX.
4. OBSOLETE PARTS: OBSOLETE CIS STREAMLINING PER D.RENAUD/D.SINISI

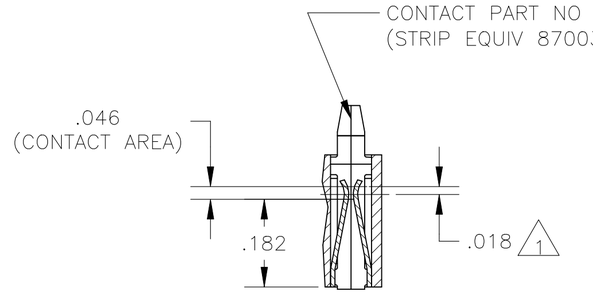



SECTION X–X

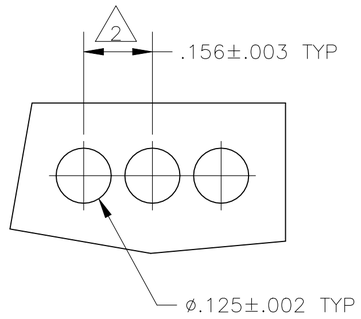

RECOMMENDED BOARD MOUNTING
(RECOMMENDED BOARD THICKNESS: .055–.070)

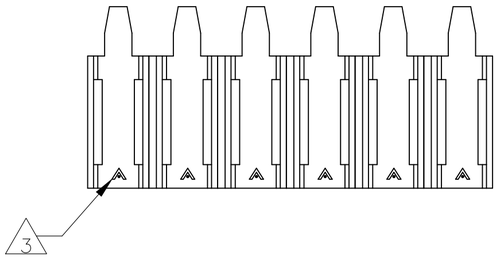

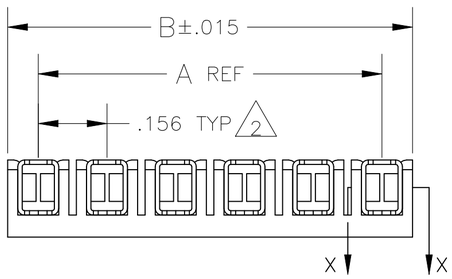

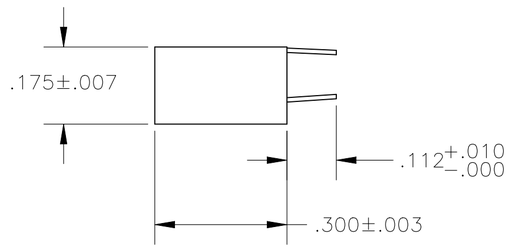

	B	A	NO OF POSN	ASSEMBLY PART NUMBER
	3.120	2.964	20	~~2–87985–0~~
OBSOLETE 4	2.964	2.808	19	~~1–87985–9~~
	2.808	2.652	18	~~1–87985–8~~
	2.652	2.496	17	~~1–87985–7~~
	2.496	2.340	16	~~1–87985–6~~
	2.340	2.184	15	1–87985–5
	2.184	2.028	14	1–87985–4
4 OBSOLETE	2.028	1.872	13	~~1–87985–3~~
	1.872	1.716	12	1–87985–2
4 OBSOLETE	1.716	1.560	11	~~1–87985–1~~
	1.560	1.404	10	1–87985–0
	1.404	1.248	9	87985–9
	1.248	1.092	8	87985–8
4 OBSOLETE	1.092	.936	7	~~87985–7~~
	.936	.780	6	87985–6
	.780	.624	5	87985–5
	.624	.468	4	87985–4
	.468	.312	3	87985–3
4 OBSOLETE	.312	.156	2	~~87985–2~~

87985

THIS DRAWING IS A CONTROLLED DOCUMENT.

DIMENSIONS: INCHES

TOLERANCES UNLESS OTHERWISE SPECIFIED:
0 PLC ± –
1 PLC ± –
2 PLC ± –
3 PLC ± .005
4 PLC ± –
ANGLES ± –

MATERIAL HOUSING–FLAME RETARDANT THERMOPLASTIC, COLOR–BLACK
CONTACTS: PHOS BRONZE

FINISH CONTACTS: .000079 MIN TIN.

DWN L D RINGLEY 17MAR86
CHK P C DEJONG 18MAR86
APVD P C DEJONG 18MAR86
PRODUCT SPEC 108–25016
APPLICATION SPEC 114–25004
WEIGHT –

TE Connectivity

NAME ASY, MOD I, BRD MNT REC, .156CL , STD PRESSURE, TYPE B
–

SIZE	CAGE CODE	DRAWING NO	RESTRICTED TO
A2	00779	C–87985	–

CUSTOMER DRAWING | SCALE 4:1 | SHEET 1 OF 1 | REV L