

SYMBOL DEFINITION		
A DIMENSION WITHOUT AN INSPECTION REPORT SYMBOL (26) DOES NOT REQUIRE INSPECTION. IT MAY BE CONTROLLED ON THE INDIVIDUAL COMPONENT DRAWING.	TOTAL NO OF INSPECTIONS REQUIRED	26
	LAST NO. USED	19

MISSING SYMBOLS
NO MISSING SYMBOL NUMBER


DWG STATUS					ZONE	REVISION HISTORY	AUTH	DR	APVD 1	APVD 2
DATE	STG	REV	N/P	CHG						
10MY13	R	01	-	-		ALL PARTS - RELEASED	422396	AHY	AHY	IRM
15OCT3	R	02	-	-		33121588 - RELEASED	424070	PTB	CDL	PTB
06NOV3	R	03	-	-		ALL PARTS - A(M) WAS A ON DIM #8	424482	CGD	JVM	PTB
16DEC3	R	04	-	-		ALL PARTS - ADDED DIM 15,16,17,18 DATUM "B", DATUM "C" & NOTE 5 AND 13967280 & 13967281 - UPDATED PART AVAILABILITY	424954	PTB	MHS	PTB
28AUG4	R	05	-	-		ALL PARTS - ADDED ALTERNATIVE MEASURING NOTE; 33107511 - RELEASED	427452	DCH	DCH	PTB
01DEC7	R	06	-	-		ALL PARTS - ADDED LOCK CHAMFER; ADDED REFERENCE DIMENSION 5.05	438144	JAD	PTB	IRM

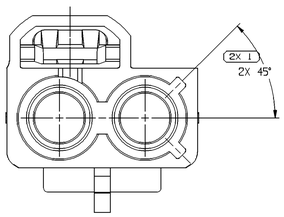


TYPE 202
SAME AS TYPE 201
EXCEPT AS SHOWN

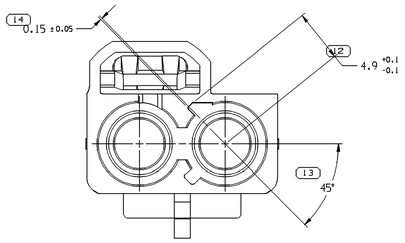


TYPE 203
SAME AS TYPE 201
EXCEPT AS SHOWN

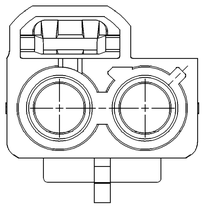



TYPE 204
SAME AS TYPE 201
EXCEPT AS SHOWN

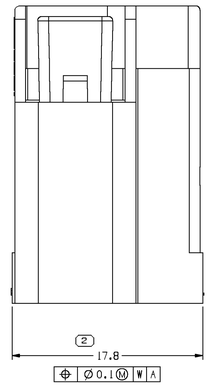


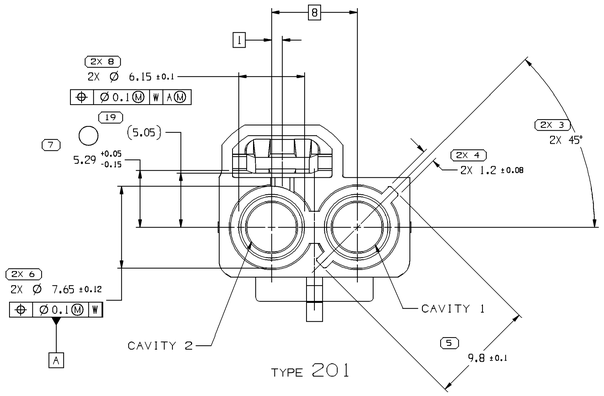


TYPE 201

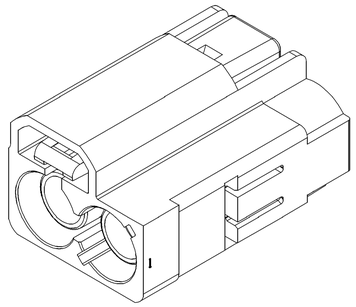


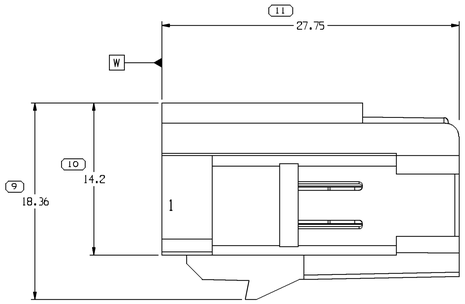


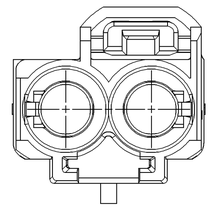

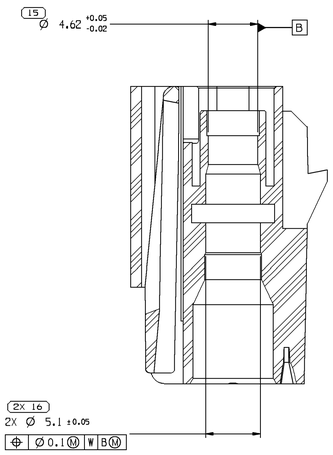

SECTION A-A

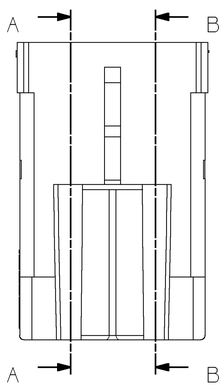

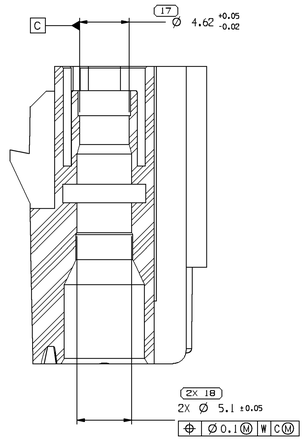

SECTION B-B

NOTES

1. UNLESS OTHERWISE SPECIFIED AND/OR INDICATED:

   DIMENSIONS ARE TO FACE OF VIEW SHOWN AND AUTOMATICALLY ROUNDED BY COMPUTER FOR INSPECTION (SEE MATH MODEL FOR PRECISE DIMENSIONS). FOR ALL OTHER DIMENSIONS NOT SHOWN BUT REQUIRED FOR TOOL BUILD, SEE MATH MODEL FOR PRECISE TOOL PATH DATA.

2. THIS PRODUCT IS NOT CATEGORIZED AS AN APPEARANCE ITEM. MINOR IMPERFECTIONS INCLUDING, BUT NOT LIMITED TO, FLOW MARKS, COLOR BLEMISHES, GATE VESTIGE, AND SOFT FLASH THAT DO NOT AFFECT THE FIT, FORM, OR FUNCTION OF THE PART ARE PERMISSIBLE PER DPNP-4.7-CS-01.

3. (2.3)X(0.1) DELPHI CORPORATE BRAND TO BE LOCATED ON ANY EXTERIOR SURFACE, PREFERABLY VISIBLE AT FINAL ASSEMBLY. OPTIONAL CONSTRUCTION FOR EXISTING TOOLING MAY BE "PED".

4. FOR APPLICATION DATA SEE THE INDIVIDUAL APPLICATION DRAWINGS.

5. FOR COMPONENT ASSEMBLY MANUAL REFER TO P/N 33132270

6. DIMENSION 8 IN FRONT VIEW IS SHOWN IN THE UPPER SIDE OF THE POSTS; AN ALTERNATIVE METHOD TO MEET THIS REQUIREMENT IS TO MEASURE THE DIAMETERS AT THE BOTTOM. ALL THREE REQUIREMENTS MUST BE MET FOR THE ALTERNATIVE METHOD TO BE ACCEPTED;

   1) CONNECTOR TO CONNECTOR MEETS < 45N
   2) MATING CONN SIDE LOAD MEETS < 45N
   3) TERMINAL TO CONNECTOR INSERTION < 30N

PART NO	REV	N/P	MATERIAL SPECIFICATION AND COLOR	TYPE	KEY CODE	CAVITY 1,2
~~33107511~~	02	-	POLYESTER COMPOUND BLACK	204	A	RG58
~~33121588~~	02	-	POLYESTER COMPOUND BROWN	203	F	RG58
13967281	02	-	POLYESTER COMPOUND PURPLE	202	D	RG58
13967280	02	-	POLYESTER COMPOUND BLUE	201	C	RG58

^ LINE DRAWN THROUGH A PART NUMBER INDICATES THAT PHYSICAL PARTS ARE NOT AVAILABLE FOR ORDERING.

PART NUMBERS THAT DO NOT HAVE A LINE PRESENT INDICATE THAT PHYSICAL PARTS ARE AVAILABLE FOR ORDERING.

CONTACT DELPHI SALES TO ASSURE AVAILABILITY OF PARTS.

DWG TYPE: PART DRAWING

STYLE

VOLUME (CU#): 2.953

DISTR CODE

UNLESS OTHERWISE SPECIFIED

THIS DOCUMENT IS IN ACCORDANCE WITH ASME Y14.5M-1994 AS AMENDED BY THE GM GLOBAL DIMENSIONING AND TOLERANCING <GDEN/DUK-2001>. SEPARATE PATTERNS OF FEATURES MAY BE GAGED SEPARATELY PER/ADLESS OF DATUM REFERENCES.

ALL DIMENSIONS ARE IN MILLIMETERS

(11) PROCESS SENSITIVE DIMENSION

DIMENSIONS ENCLOSED IN ( ) INDICATE REFERENCE DIMENSIONS AND NO TOLERANCE LIMITS ARE ESTABLISHED

REFERENCE

DIMENSIONAL RANGE (MM)									CHART E1
FROM	> 0	> 20	> 30	> 70	> 100	> 150	> 200	> 250	> 300
TO	20	30	70	100	150	200	250	300	400
TOLERANCE UNLESS OTHERWISE SPECIFIED									
±0.15	±0.2	±0.3	±0.4	±0.5	±0.6	±0.8	±1	±1.2	
ANGULAR TOLERANCE ±0°									

THIRD ANGLE PROJECTION

DO NOT SCALE

USE MATH DATA

NX

DELPHI

DELPHI PACKARD ELECTRICAL/ELECTRONIC ARCHITECTURE
WARREN, OH

COPYRIGHT 2013 DELPHI CORPORATION AND/OR ITS AFFILIATES.
ALL RIGHTS RESERVED.
REVISED 2017
THIS DRAWING IS THE PROPERTY OF DELPHI CORPORATION AND CONTAINS DELPHI CONFIDENTIAL INFORMATION. THE REPRODUCTION, DISTRIBUTION AND UTILIZATION OF THIS DOCUMENT OR ITS RELATED CAD MATH DATA, AS WELL AS COMMUNICATION OF ANY CONTENT TO OTHERS, WITHOUT EXPRESS AUTHORIZATION, IS PROHIBITED.

		DATE
DR		
APVD1	MA. ANTONIETA HDZ	10MY13
APVD2	MA. ANTONIETA HDZ	10MY13
APVD3	ISAI RAMIREZ M.	14MY13
APVD4		
APVD5		

SUBSTANCES OF CONCERN AND RECYCLED CONTENT PER DELPHI 10949001

MATERIAL: SEE CHART

DRAWING NAME: TAXI CONN 2 F FAKRA JACK COAX

DRAWING NUMBER: 13781354

SIZE	SCALE	FRAME NO	SHEET NO	STG	REV	N/P
A0	5:1	1 OF 1	2 OF	R	06	-

Plotted by: 137nv354-DUG01-S02 Date: 01-Dec-17 Time: 15:50