THIS DRAWING IS UNPUBLISHED. RELEASED FOR PUBLICATION –,– .
© COPYRIGHT – By – ALL RIGHTS RESERVED.

LOC	DIST
AD	00

REVISIONS

P	LTR	DESCRIPTION	DATE	DWN	APVD
	G	REVISED PER ECO-14-000068	23APR2014	NK	MM


1 ASSEMBLY MAY BE BROKEN TO THE DESIRED NUMBER OF POSITIONS.


△2 THE NOTED DIMENSIONS APPLY AT THE INTERSECTION OF THE POST AND HOUSING

△3 POINT OF MEASUREMENT FOR PLATING THICKNESS

△4 BREAKAWAY NOTCH ANGLE CAN BE ORIENTED TO THE RIGHT (AS SHOWN) OR TO THE LEFT

△5 OBSOLETE PARTS: OBSOLETE CIS STREAMLINING PER D.RENAUD/D.SINISI

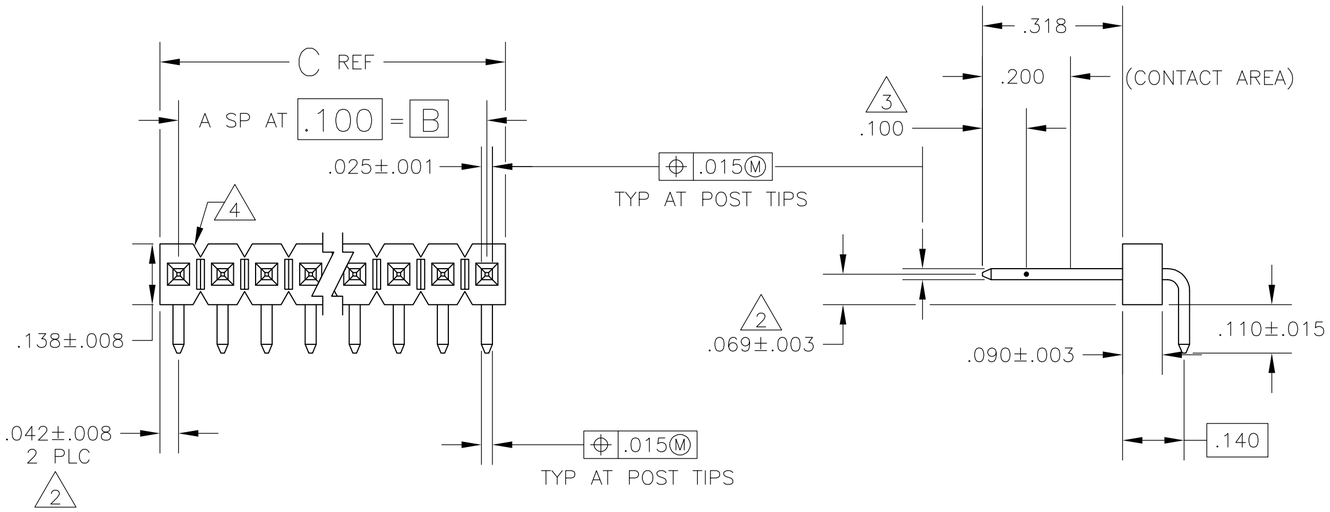

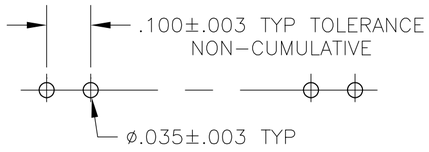

RECOMMENDED HOLE LAYOUT

	C	B	A	NO OF POSN	PART NUMBER
	3.984	3.900	39	40	4-102978-0
	3.884	3.800	38	39	~~3-102978-9~~
	3.784	3.700	37	38	~~3-102978-8~~
	3.684	3.600	36	37	~~3-102978-7~~
	3.584	3.500	35	36	~~3-102978-6~~
	3.484	3.400	34	35	~~3-102978-5~~
	3.384	3.300	33	34	~~3-102978-4~~
	3.284	3.200	32	33	~~3-102978-3~~
	3.184	3.100	31	32	~~3-102978-2~~
	3.084	3.000	30	31	~~3-102978-1~~
△5 OBSOLETE	2.984	2.900	29	30	~~3-102978-0~~
	2.884	2.800	28	29	~~2-102978-9~~
	2.784	2.700	27	28	~~2-102978-8~~
	2.684	2.600	26	27	~~2-102978-7~~
	2.584	2.500	25	26	~~2-102978-6~~
	2.484	2.400	24	25	~~2-102978-5~~
	2.384	2.300	23	24	~~2-102978-4~~
	2.284	2.200	22	23	~~2-102978-3~~
	2.184	2.100	21	22	~~2-102978-2~~
	2.084	2.000	20	21	~~2-102978-1~~
	1.984	1.900	19	20	~~2-102978-0~~
	1.884	1.800	18	19	~~1-102978-9~~
	1.784	1.700	17	18	~~1-102978-8~~
	1.684	1.600	16	17	~~1-102978-7~~
	1.584	1.500	15	16	~~1-102978-6~~
	1.484	1.400	14	15	1-102978-5
△5 SUPERSEDED BY 6-146305-4	1.384	1.300	13	14	~~1-102978-4~~
	1.284	1.200	12	13	~~1-102978-3~~
△5 OBSOLETE	1.184	1.100	11	12	~~1-102978-2~~
	1.084	1.000	10	11	~~1-102978-1~~
	.984	.900	9	10	~~1-102978-0~~
△5 SUPERSEDED BY 5-146305-9	.884	.800	8	9	~~102978-9~~
△5 OBSOLETE	.784	.700	7	8	~~102978-8~~
	.684	.600	6	7	~~102978-7~~
	.584	.500	5	6	102978-6
△5 SUPERSEDED BY 5-146305-5	.484	.400	4	5	~~102978-5~~
△5 SUPERSEDED BY 5-146305-4	.384	.300	3	4	~~102978-4~~
	.284	.200	2	3	102978-3
	.184	.100	1	2	102978-2
△5 OBSOLETE	.084	——	——	1	~~102978-1~~

102978

THIS DRAWING IS A CONTROLLED DOCUMENT.

DIMENSIONS: INCHES

TOLERANCES UNLESS OTHERWISE SPECIFIED:
0 PLC ± –
1 PLC ± –
2 PLC ± –
3 PLC ± .005
4 PLC ± –
ANGLES ± –

MATERIAL
HOUSING: FLAME RETARDANE THERMOPLASTIC; COLOR-BLACK
POSTS: COPPER ALLOY

FINISH
POSTS
.000030 GOLD ON CONTACT AREA
.00010-.000200 MATTE TIN-LEAD ON SOLDER TAIL, ALL OVER
.000050 NICKEL

DWN H MOLL 15OCT87
CHK T. CLARK 20OCT87
APVD T. CLARK 20OCT87
PRODUCT SPEC —
APPLICATION SPEC —
WEIGHT —

TE Connectivity

NAME
HEADER ASSY, MOD II,
BREAKAWAY, SINGLE ROW, .100 CL,
RIGHT ANGLE, W/ .025 SQ POSTS

SIZE	CAGE CODE	DRAWING NO	RESTRICTED TO
A2	00779	C-102978	—

CUSTOMER DRAWING | SCALE 4:1 | SHEET 1 OF 1 | REV G