

THIS DRAWING IS UNPUBLISHED. RELEASED FOR PUBLICATION -.-.
© COPYRIGHT - BY TYCO ELECTRONICS CORPORATION. ALL RIGHTS RESERVED.


LOC	DIST
AA	00

REVISIONS


P	LTR	DESCRIPTION	DATE	DWN	APVD
	H	ECO-06-010778	12AUG06	LAM	AWF

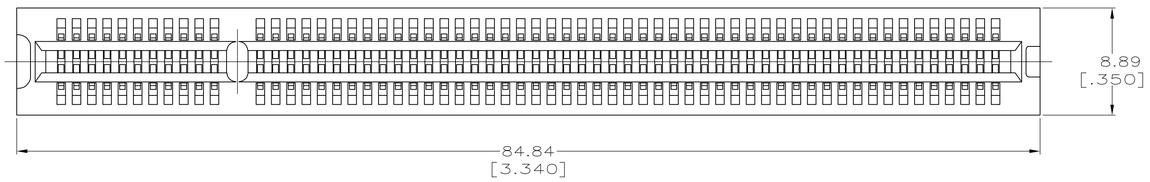

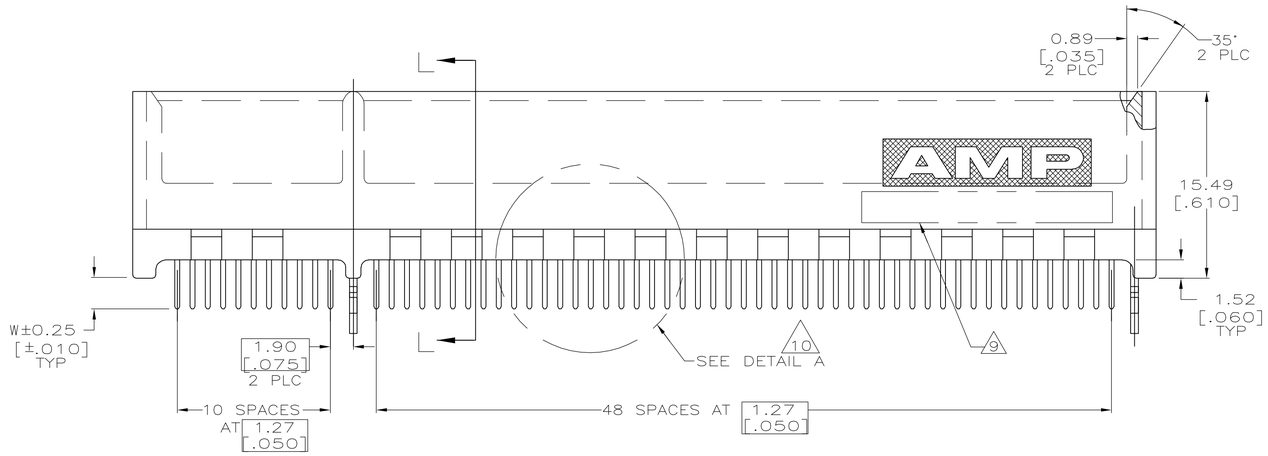


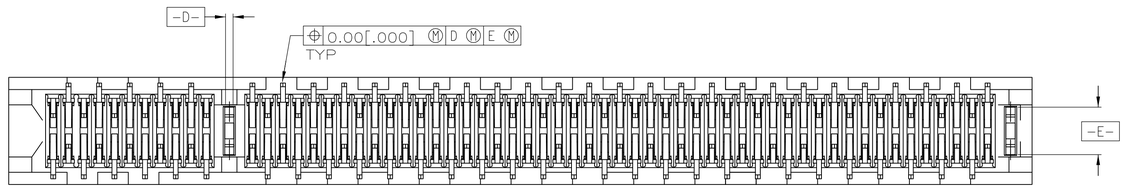

SEE SHEET 2 FOR HOLE PATTERN

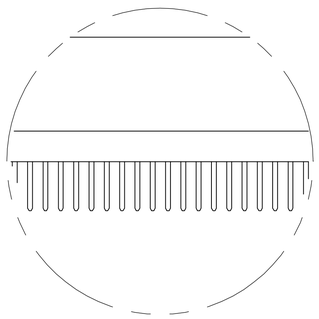

DETAIL A

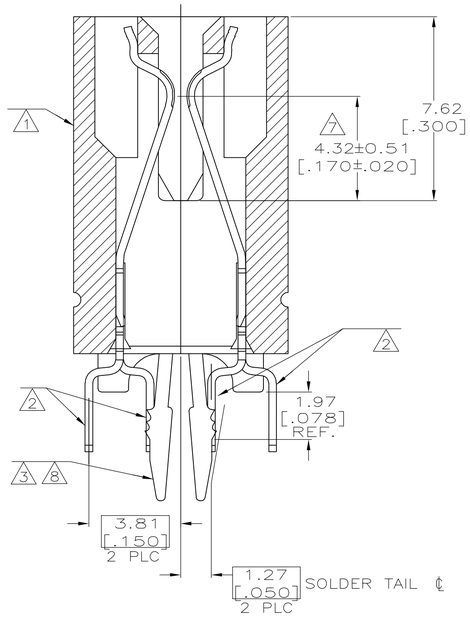

SECTION L—L
SCALE 8:1

1. HOUSING: HIGH TEMPERATURE THERMOPLASTIC. COLOR – NATURAL
2. CONTACT: PHOSPHOR BRONZE.
3. METAL HOLD DOWN: BRASS
4. CONTACT FINISH: .001269[.000050] MIN NICKEL ALL OVER. GOLD FLASH OVER NICKEL IN CONTACT AREA. .002537[.000100] MIN TIN–LEAD OVER NICKEL ON SOLDER TAILS.
5. CONTACT FINISH: .001269[.000050] MIN NICKEL ALL OVER. .000375[.000015] GOLD OVER NICKEL IN CONTACT AREA. .002537[.000100] MIN TIN–LEAD OVER NICKEL ON SOLDER TAILS.
6. CONTACT FINISH: .001269[.000050] MIN NICKEL ALL OVER. .000757[.000030] GOLD OVER NICKEL IN CONTACT AREA. .002537[.000100] MIN TIN–LEAD OVER NICKEL ON SOLDER TAILS.
7. DISTANCE FROM CONTACT POINT TO BOTTOM OF CARD SLOT.
8. METAL HOLD DOWN FINISH: .001269[.000050] MIN NICKEL ALL OVER, .003809[.000150] MIN TIN–LEAD ALL OVER.
9. AMP PART NUMBER, DATE CODE AND CSA LOGO MARKED IN APPROXIMATE LOCATION SHOWN.
10. CORED OR SOLID SIDE WALLS ARE AT DISCRETION OF AMP INCORPORATED.

	W	FINISH	PART NUMBER
	2.54 [.100]	4	145167-1
	2.54 [.100]	5	145167-2
OBSOLETE	~~2.54 [.100]~~	6	~~145167-3~~
	2.54 [.100]	6	145167-4
OBSOLETE	~~3.18 [.125]~~	6	~~145167-8~~
	3.56 [.140]	6	1-145167-2
OBSOLETE	~~4.70 [.185]~~	6	~~1-145167-3~~

THIS DRAWING IS A CONTROLLED DOCUMENT.

DIMENSIONS: mm

TOLERANCES UNLESS OTHERWISE SPECIFIED:
0 PLC ± –
1 PLC ± –
2 PLC ± 0.25 [.01]
3 PLC ± 0.127 [.005]
4 PLC ± –
ANGLES ± 2°

MATERIAL 1 2 3
FINISH 4 5 6

DWN R BROWN 6/9/95
CHK M BOWERS 6/9/95
APVD –

Tyco Electronics Corporation
Harrisburg, Pa 17105-3608

NAME
CONNECTOR ASSEMBLY,
60 DUAL POSITION,
1.27 [.050] SERIES, STANDARD EDGE

PRODUCT SPEC 108-14034
APPLICATION SPEC 114-26012
WEIGHT –

SIZE	CAGE CODE	DRAWING NO	RESTRICTED TO
A1	00779	C-145167	–


CUSTOMER DRAWING | SCALE 4:1 | SHEET 1 OF 2 | REV H

THIS DRAWING IS UNPUBLISHED. RELEASED FOR PUBLICATION -,- .
© COPYRIGHT - BY TYCO ELECTRONICS CORPORATION. ALL RIGHTS RESERVED.


LOC	DIST
GP	00

REVISIONS

P	LTR	DESCRIPTION	DATE	DWN	APVD
	—	SEE SHEET 1	-	—	—

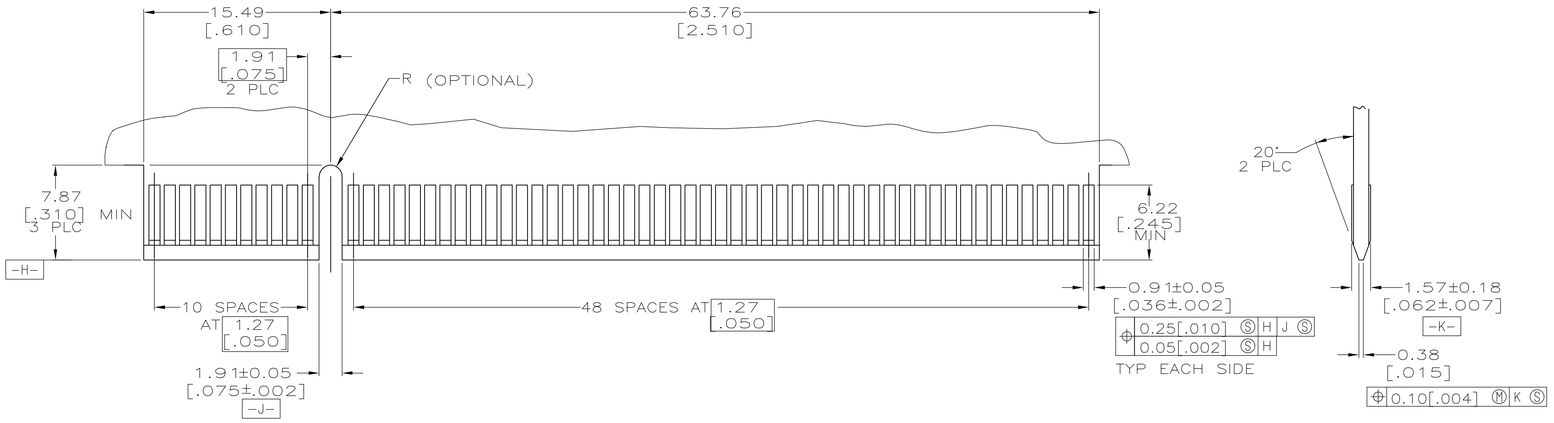

RECOMMENDED MATING BOARD EDGE CONFIGURATION

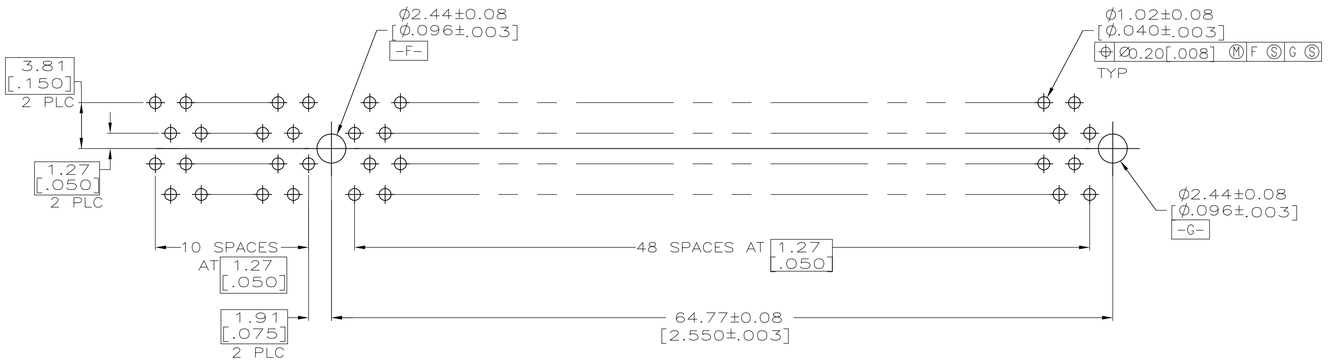

RECOMMENDED CONNECTOR MOUNTING HOLE PATTERN
(CONNECTOR SIDE SHOWN)

THIS DRAWING IS A CONTROLLED DOCUMENT.

DIMENSIONS: mm

TOLERANCES UNLESS OTHERWISE SPECIFIED:
0 PLC ± –
1 PLC ± –
2 PLC ± 0.25 [.01]
3 PLC ± 0.127 [.005]
4 PLC ± –
ANGLES ± 2°

MATERIAL: SEE SHEET 1
FINISH: SEE SHEET 1

DWN R BROWN 6/9/95
CHK M BOWERS 6/9/95
APVD –
PRODUCT SPEC 108-14034
APPLICATION SPEC 114-26012
WEIGHT –

tyco Electronics — Tyco Electronics Corporation, Harrisburg, Pa 17105-3608

NAME: CONNECTOR ASSEMBLY, 60 DUAL POSITION, 1.27 [.050] SERIES, STANDARD EDGE

SIZE	CAGE CODE	DRAWING NO	RESTRICTED TO
A1	00779	C-145167	—

CUSTOMER DRAWING | SCALE 4:1 | SHEET 2 OF 2 | REV H