


© 2020 TE Connectivity. All Rights Reserved.


REVISIONS					
P	LTR	DESCRIPTION	DATE	DWN	APVD
	3	REVISED PER ECR-20-010947	04AUG2020	GK	AK

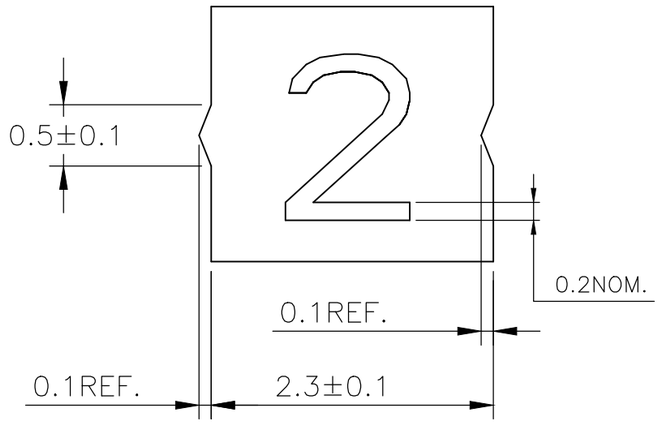


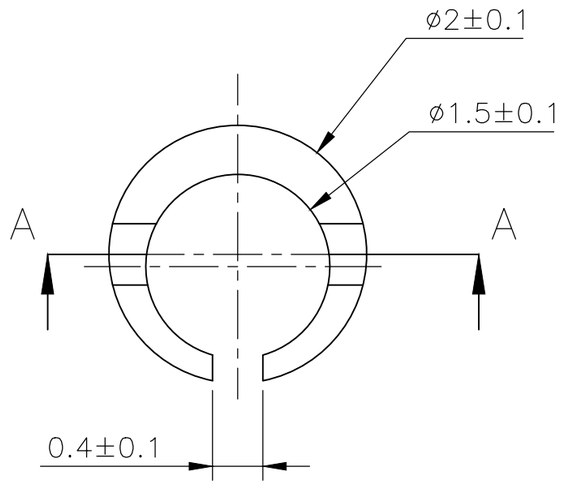

A–A

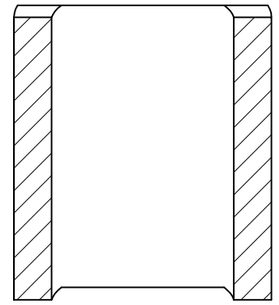

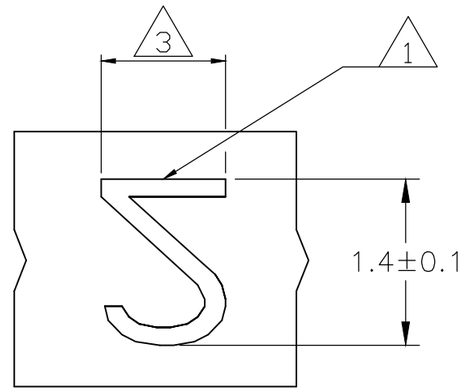

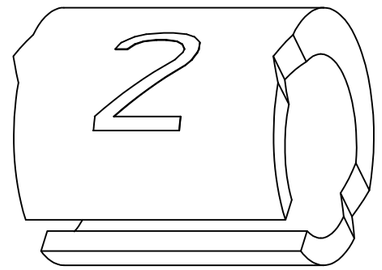

NOTES:

1. FOR PART NUMBERS SEE SHEET 3 OF 3.
2. MARK SHOULD BE CENTRALLY POSITIONED ±0.1 mm
3. WIDTH OF MARK DEPENDS ON CHARACTER PRINTED

THIS DRAWING IS A CONTROLLED DOCUMENT.

DIMENSIONS:	TOLERANCES UNLESS OTHERWISE SPECIFIED:
mm	0 PLC ± – 1 PLC ± – 2 PLC ± – 3 PLC ± – 4 PLC ± – ANGLES ± –
MATERIAL: –	FINISH: –

DWN	RAGHAVENDRA K	25MAR2013
CHK	KEAN ALAN	25MAR2013
APVD	MARIO APPELLO	25MAR2013
PRODUCT SPEC	—	
APPLICATION SPEC	—	
WEIGHT	—	

TE Connectivity


NAME: SNAP-ON MARKER STB/STD SIZE 02 WITH APPLICATOR
–
–

SIZE	CAGE CODE	DRAWING NO	RESTRICTED TO
A3	C2290	C-7-1768041-1	—

CUSTOMER DRAWING	SCALE	SHEET	REV
	NTS	1 OF 3	3

© 2020 TE Connectivity. All Rights Reserved.

REVISIONS					
P	LTR	DESCRIPTION	DATE	DWN	APVD
	–	SEE SHEET 1	–	–	–

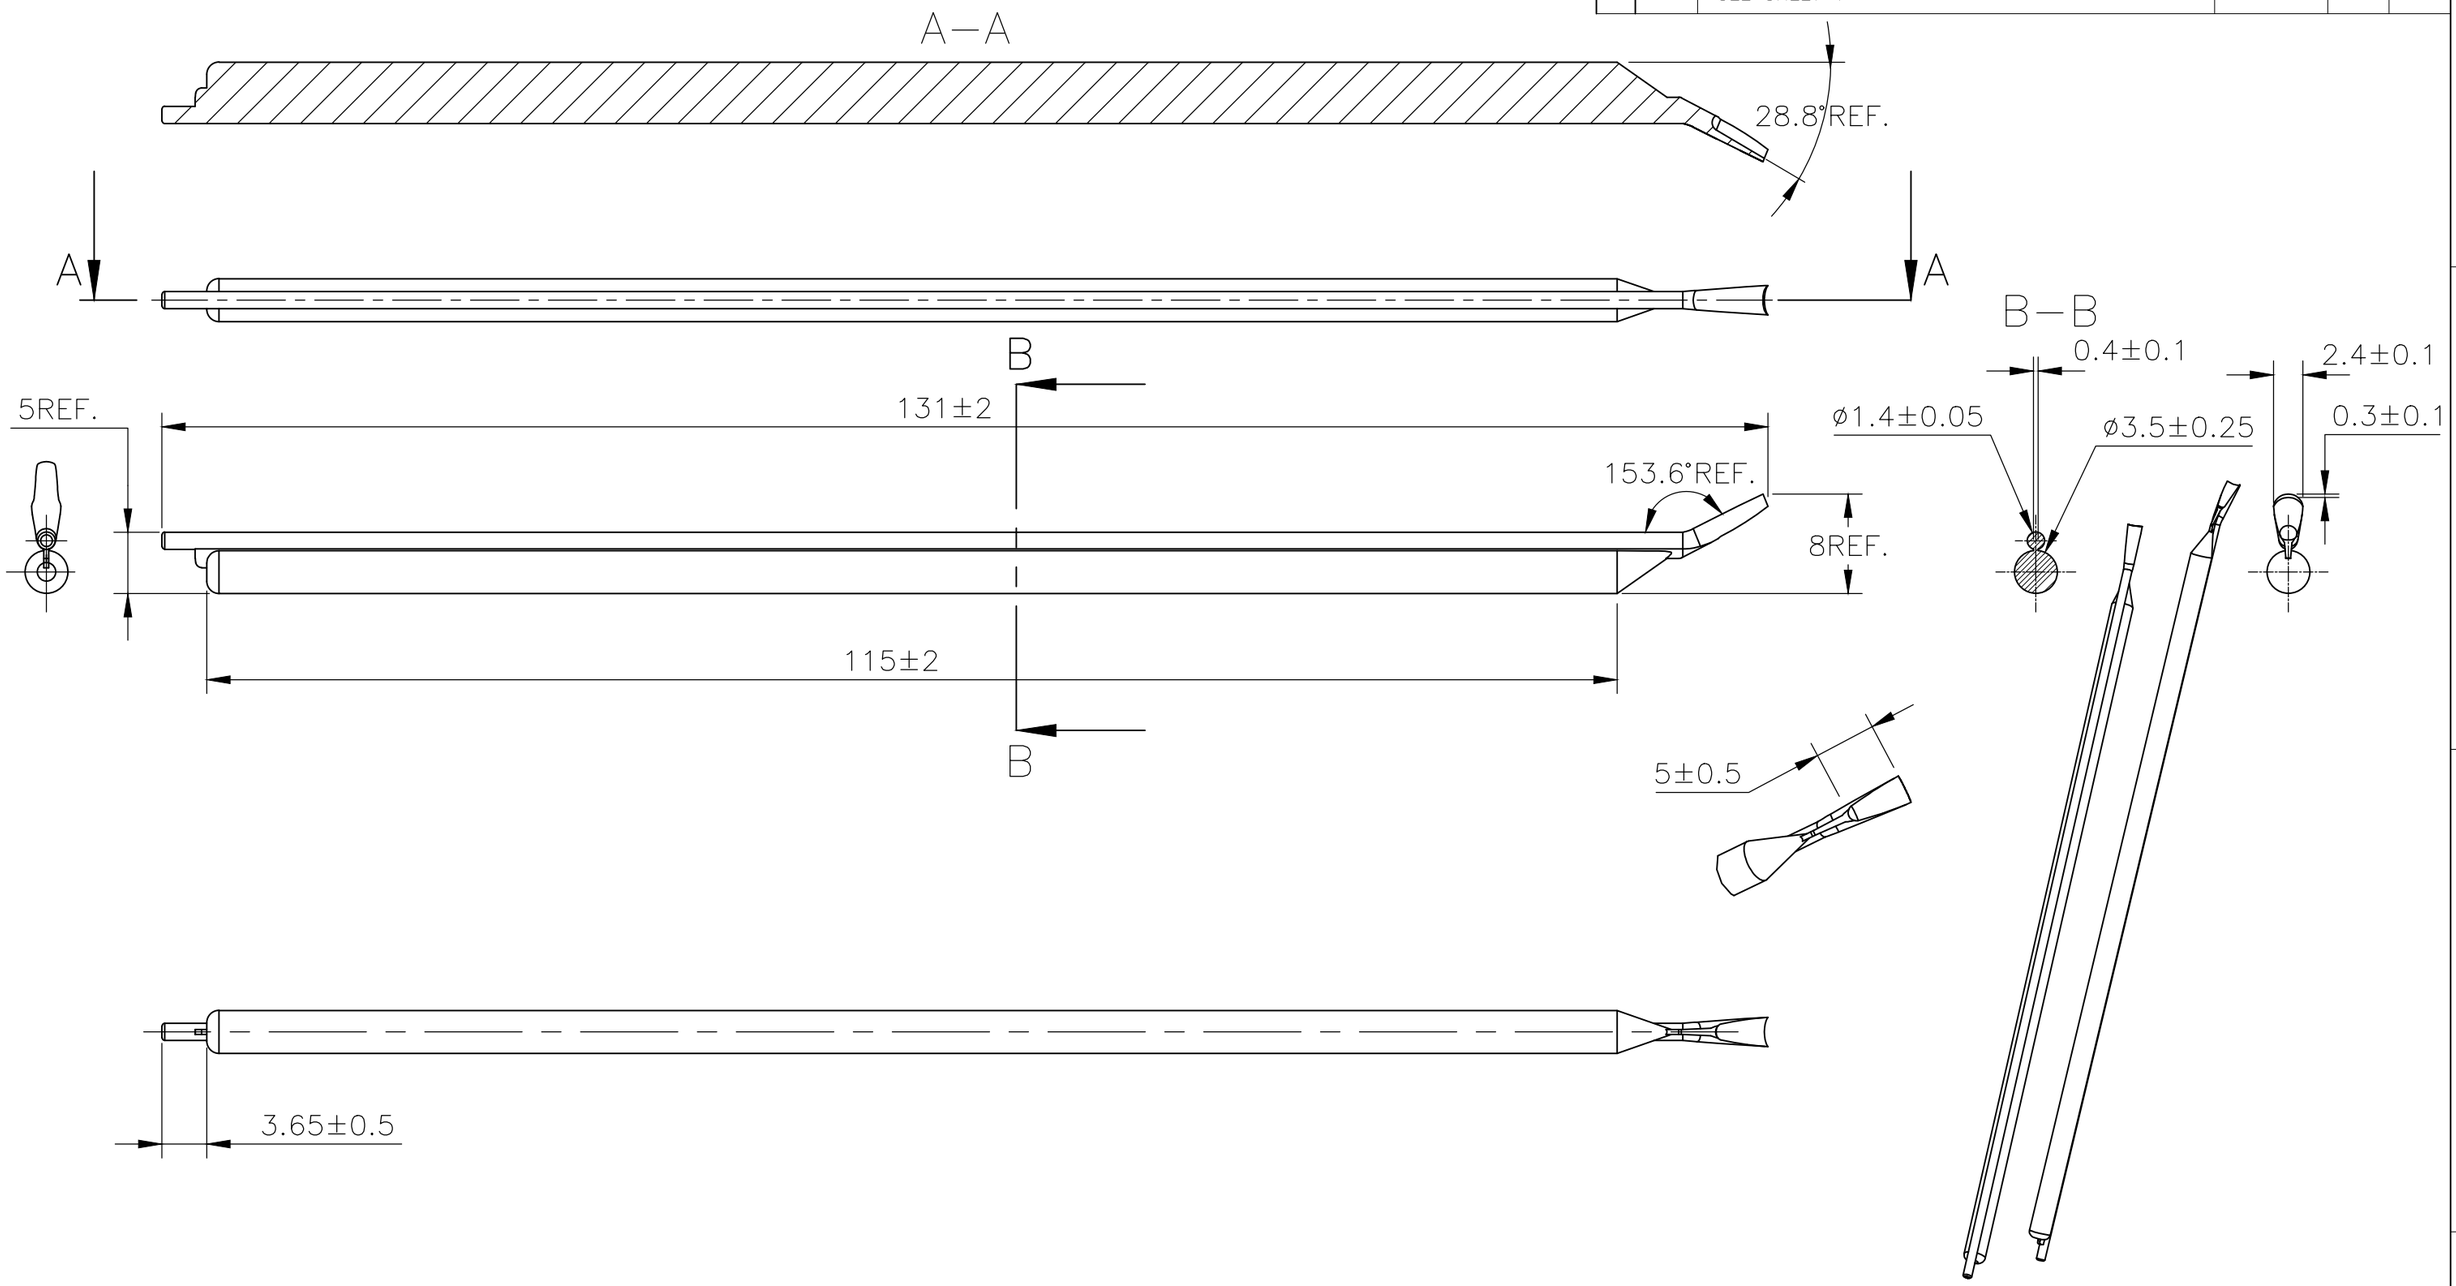

THIS DRAWING IS A CONTROLLED DOCUMENT.		DWN RAGHAVENDRA K 25MAR2013	TE Connectivity
DIMENSIONS: mm	TOLERANCES UNLESS OTHERWISE SPECIFIED: 0 PLC ± – 1 PLC ± – 2 PLC ± – 3 PLC ± – 4 PLC ± – ANGLES ± –	CHK KEAN ALAN 25MAR2013	NAME SNAP–ON MARKER STB/STD SIZE 02 WITH APPLICATOR – –
		APVD MARIO APPELLO 25MAR2013	
		PRODUCT SPEC –	
		APPLICATION SPEC –	SIZE A3 / CAGE CODE C2290 / DRAWING NO C-7-1768041-1 / RESTRICTED TO –
MATERIAL –	FINISH –	WEIGHT –	
		CUSTOMER DRAWING	SCALE NTS / SHEET 2 OF 3 / REV 3

© 2020 TE Connectivity. All Rights Reserved.

REVISIONS					
P	LTR	DESCRIPTION	DATE	DWN	APVD
	–	SEE SHEET 1	–	–	–

DESCRIPTION	PART NO.
STB02–0–0	1–1768037–4
STB02–1–1	1–1768037–7
STB02–2–2	2–1768037–0
STB02–3–3	2–1768037–3
STB02–5–5	2–1768037–8
STB02–6–6	3–1768037–1
STB02–7–7	3–1768037–4
STB02–8–8	3–1768037–7
STB02–BLANK–0	4–1768037–0
STB02–BLANK–1	4–1768037–1
STB02–BLANK–2	4–1768037–2
STB02–BLANK–3	4–1768037–3
STB02–BLANK–5	4–1768037–4
STB02–BLANK–6	4–1768037–5
STB02–BLANK–7	4–1768037–6
STD02W–0	103302–000
STD02W–1	819694–000
STD02W–2	341158–000
STD02W–3	313440–000
STD02W–4	028034–000
STD02W–5	939726–000
STD02W–6	996948–000
STD02W–7	147282–000
STD02W–8	318610–000
STD02W–9	479820–000
STD02W–A	487180–000
STD02W–B	003324–000
STD02W–BLANK	5–1768041–0
~~STD02W–B–LC~~	~~5–1768041–1~~

4 OBSOLETE PART

DESCRIPTION	PART NO.
~~STD02W–D–LC~~	~~5–1768041–2~~
STD02W–DOT	5–1768041–3
STD02W–E	397338–000
STD02W–EARTH	5–1768041–4
STD02W–F	961776–000
~~STD02W–F–LC~~	~~5–1768041–6~~
STD02W–G	145890–000
STD02W–H	739622–000
STD02W–I	340984–000
STD02W–J	965732–000
STD02W–K	167492–000
STD02W–L	165426–000
STD02W–M	701898–000
STD02W–MINUS	6–1768041–1
STD02W–N	052350–000
~~STD02W–N–LC~~	~~6–1768041–3~~
STD02W–P	847560–000
STD02W–PLUS	6–1768041–4
STD02W–Q	153592–000
STD02W–R	703268–000
STD02W–S	108520–000
STD02W–SLASH	003880–000
STD02W–T	424514–000
STD02W–U	009222–000
STD02W–V	421406–000
STD02W–W	592248–000
STD02W–C	055262–000
STD02W–COLON	651674–000
STD02W–D	488834–000

DESCRIPTION	PART NO.
STD02W–X	141794–000
STD02W–Y	273610–000
STD02W–Z	471570–000
STD02Y–0	6–1768041–6
STD02Y–1	557314–000
STD02Y–2	983856–000
STD02Y–3	709528–000
STD02Y–4	365180–000
STD02Y–5	996838–000
STD02Y–6	859984–000
STD02Y–7	972648–000
STD02Y–8	379708–000
STD02Y–9	005930–000
STD02Y–A	6–1768041–7
STD02Y–B	7–1768041–0
STD02Y–BLANK	7–1768041–1
STD02Y–C	7–1768041–3
STD02Y–COLON	7–1768041–4
STD02Y–D	7–1768041–5
STD02Y–DOT	7–1768041–7
STD02Y–E	7–1768041–8
STD02Y–EARTH	7–1768041–9
STD02Y–F	8–1768041–1
STD02Y–G	8–1768041–3
STD02Y–H	8–1768041–5
STD02Y–I	8–1768041–7
STD02Y–J	8–1768041–8
STD02Y–K	8–1768041–9

DESCRIPTION	PART NO.
STD02Y–L	9–1768041–1
STD02Y–M	9–1768041–3
STD02Y–MINUS	9–1768041–4
STD02Y–N	9–1768041–6
STD02Y–P	9–1768041–8
STD02Y–PLUS	9–1768041–9
STD02Y–Q	1768042–1
STD02Y–R	1768042–2
STD02Y–S	1768042–4
STD02Y–SLASH	1768042–5
STD02Y–T	1768042–6
STD02Y–U	1768042–7
STD02Y–V	1768042–8
STD02Y–W	1768042–9
STD02Y–X	1–1768042–0
STD02Y–Y	1–1768042–1
STD02Y–Z	1–1768042–2
STD02W–AC	4–1768041–8

THIS DRAWING IS A CONTROLLED DOCUMENT.

DIMENSIONS: mm

TOLERANCES UNLESS OTHERWISE SPECIFIED:
0 PLC ± –
1 PLC ± –
2 PLC ± –
3 PLC ± –
4 PLC ± –
ANGLES ± –

MATERIAL –

FINISH –

DWN RAGHAVENDRA K 25MAR2013
CHK KEAN ALAN 25MAR2013
APVD MARIO APPELLO 25MAR2013
PRODUCT SPEC –
APPLICATION SPEC –
WEIGHT –

TE Connectivity

NAME
SNAP–ON MARKER STB/STD SIZE 02 WITH APPLICATOR
–
–

SIZE	CAGE CODE	DRAWING NO	RESTRICTED TO
A3	C2290	C–7–1768041–1	–

CUSTOMER DRAWING

SCALE	SHEET	REV
NTS	3 OF 3	3